FilmL.A., Inc.
6255 W Sunset Blvd, 12th Floor
Hollywood, CA 90028
t: (213)977-8600 - f: (213)977-8601
www.filmla.com

Summary Information

Permit No: S00080844 **Type of Permit:** STILL **Release Date:** 07/08/2014

Production Company LYNN CAMPBELL PRODUCTIONS

Insured Company Name LYNN CAMPBELL PRODUCTIONS

Contact Phone No. 1 213-713-3648
Contact Phone No. 2
Fax 323-962-4469
Address 142 N MANHATTAN PL, #6
LOS ANGELES, California 90004

Production Title VERIZON

Type of Production Still Photo

Producer LYNN CAMPBELL

Director STAN MUSILEK

1st AD NA NA

Production Manager NA NA

FilmL.A. Coordinator Yulizza Ramirez

Location Manager MICHAEL DENNEHY
Primary Phone Mobile - 310-880-2598
Secondary Phone

Location Assistant NA NA
Primary Phone Mobile - 000-000-0000
Secondary Phone

Fees

Posting 900	$207.00
Notification Charge	$155.00
FILMLA FILM APPLICATION FEE	$625.00
LA CITY FIRE SAFETY OFFICER	$1,024.00
LA CITY FIRE DEPARTMENT SPOT CHECK SURCHARGE	$85.00
LA COUNTY -STILL PHOTOGRAPHY FIRE REVIEW FEE	$277.00

Total Permit Fee $2,373.00

Number of Locations 2

NOT A PERMIT

FilmL.A., Inc.
6255 W Sunset Blvd, 12th Floor
Hollywood, CA 90028
t: (213)977-8600 - f: (213)977-8601
www.filmla.com

Summary Information — Location

Permit Number	S00080844	**Location Manager**	MICHAEL DENNEHY
Production Company	LYNN CAMPBELL PRODUCTIONS	Primary Phone	Mobile - 310-880-2598
Insured Company	LYNN CAMPBELL PRODUCTIONS	Secondary Phone	
Production Title	VERIZON		

Location Address 19802 Placerita Canyon Rd, Unincorporated Los Angeles County, CA, 91321

Location Name DISNEY RANCH (GOLDEN OAKS)

Location Type Ranch

Film Dates 7/9/2014 - 7/9/2014 07:00 - 22:00 1 day

Open or Closed to the Public Closed

Generic Conditions *PERMITEE IS RESPONSIBLE FOR FILLING OUT ATTACHED L.A. CITY AND/OR L.A. COUNTY FIRE INSPECTION CHECKLIST PRIOR TO FILMING ACTIVITIES AT THIS LOCATION. IF FORM NOT FILLED OUT, OR IF PERMIT NOT ADHERED TO, A FIRE OFFICER MAY BE ASSIGNED.*
All vehicles must be parked on private property
Must Maintain 5' Clearance on Sidewalks/Walkways
Must maintain local/emergency access
No cast or crew parking on area streets
No interference with vehicular or pedestrian traffic

Please see attached document LYNN.pdf

Equipment on Location

Type	Quantity
Cast/Crew vehicles	25
Cube Trucks	2
Motor Homes	2
Portable restrooms	1

Personnel on Location

Type	Quantity
Cast	10
Crew	25
LA County Field Inspection	1

Filming Activities Camera on sticks; Exterior establishing shots; Exterior models against scenery; Exterior motion without sound; Handheld equipment;

Jurisdiction **Political:** Los Angeles County - Supervisor District 5 **Police:** Los Angeles County Sheriff **Fire:** Los Angeles County Fire Department

Thomas Guide **Page:** 4641 **Grid:** G1

Coordinator Note LA COUNTY FIRE 14-SP0531-150, FIELD INSPECTION

Parking

Base Camp
Location Type : Filming Location

Crew Parking
Location Type : Filming Location

NOT A PERMIT

FilmL.A., Inc.
6255 W Sunset Blvd, 12th Floor
Hollywood, CA 90028
t: (213)977-8600 - f: (213)977-8601
www.filmla.com

Summary Information — Location

Permit Number S00080844
Production Company LYNN CAMPBELL PRODUCTIONS
Insured Company LYNN CAMPBELL PRODUCTIONS
Production Title VERIZON

Location Manager MICHAEL DENNEHY
Primary Phone Mobile - 310-880-2598
Secondary Phone

Location Address 2000 Avenue of the Stars, Los Angeles, CA, 90067

Location Type Office Building

Film Dates 7/10/2014 - 7/10/2014 07:00 - 22:00 1 day

Open or Closed to the Public Open

Generic Conditions All travel lanes and bike lanes shall be closed per the WATCH manual.
Must Maintain 5' Clearance on Sidewalks/Walkways
Must maintain local/emergency access
No cast or crew parking on area streets
Number of uniformed officers listed on the permit is a minimum requirement. Permittee remains responsible for deploying a sufficient number of uniformed officers to provide traffic and crowd control to ensure the safety of the film crew and the public.

Please see attached document Constellation blvd btw Ave Of The Stars - Century Park E (SS Curb) VERIZON.pdf

Equipment on Location

Type	Quantity
Cast/Crew vehicles	25
Cube Trucks	2
Motor Homes	2
Portable restrooms	1

Personnel on Location

Type	Quantity
Cast	10
Crew	25
LA City UFSO assigned	33648
Off-Duty/Retired LAPD Officer(s)	1

Filming Activities Camera on sticks; Handheld equipment; Interior models against scenery; Interior motion without sound; Filming in the lobby- shots of actors against various scenery- adults at a kiosk, red carpet on the floor, photographers taking pictures on red carpet.;

Jurisdiction **Political:** Los Angeles City - Council District 05 **Police:** Los Angeles Police Department **Fire:** Los Angeles City

Thomas Guide **Page:** 632 **Grid:** E3

Approvals

LOS ANGELES CITY POLICE DEPARTMENT	Mark Preciado
FILML.A. CLOSURES	Jennifer Morelos
LOS ANGELES CITY DEPARTMENT OF PUBLIC WORKS	Janice Takimoto
LOS ANGELES CITY FIRE DEPARTMENT - FILM UNIT	Aaron King

Parking

Base Camp
Location Type : Filming Location

Crew Parking
Location Type : Other Location
2030 Century Park W, Los Angeles, CA, 90067

Posting "No Parking" signs S/S CONSTELLATION BLVD., CENTURY PARK EAST- AVENUE OF THE STARS

Approximate Footage 601 - 900 **Log Number** 82589

Date(s) 7/10/2014 to 7/10/2014 **Time(s)** 07:00 to 22:00

Lane / Full Closure S/S CURBLANE CLOSURE OF CONSTELLATION BLVD., CENTURY PARK EAST- AVENUE OF THE STARS

NOT A PERMIT

FilmL.A., Inc.
6255 W Sunset Blvd, 12th Floor
Hollywood, CA 90028
t: (213)977-8600 - f: (213)977-8601
www.filmla.com

Summary Information — Location

Permit Number	S00080844	**Location Manager**	MICHAEL DENNEHY
Production Company	LYNN CAMPBELL PRODUCTIONS	Primary Phone	Mobile - 310-880-2598
Insured Company	LYNN CAMPBELL PRODUCTIONS	Secondary Phone	
Production Title	VERIZON		

Approximate Footage 601 - 900

Date(s) 7/10/2014 to 7/10/2014 **Time(s)** 07:00 to 22:00

NOT A PERMIT

APPOINTMENT OF FILM THIS PRODUCTION SERVICES, INC. AS AUTHORIZED AGENT AND REPRESENTATIVE

I certify that I am a representative of LYNN CAMPBELL PROD ("Principal") and am
Name of "Principal" / Production Company
authorized to enter into binding contractual agreements on Principal's behalf provided Principal has pre-approved such agreements. I further certify that I am authorized by principal to appoint other representatives and agents for Principal and to give such representatives and agents authority to enter into and bind Principal to agreements relating to the issuance and compliance with location film (e.g. theatrical, television, commercial, and other motion picture filming) and still photographic permits, including the permits themselves and any riders to such permits. Acting on the behalf of Principal in my capacity as it's authorized representative, I appoint Film This Production Services, Inc. (a.k.a. Film This) and it's employees and agents ("Film This") as Principal's authorized representatives and agents to apply for and receive location film (e.g. theatrical, television, commercial, and other motion picture filming) and still photographic permits on behalf of Principal through the *FILML.A., INC.* for any city , county or other jurisdiction where *FILML.A., INC.* operates, in accordance with Principal's instructions, to negotiate, discuss, accept, modify, agree to bind the Principal to the terms and conditions of such permits (including any restrictions and/or community guidelines applicable to any such permit) and to execute such permits on behalf of Principal. Principal understands, acknowledges and agrees that it (and/or it's insurer) remains responsible for liable and all obligations imposed by or incidental to any permit or rider issued to Principal signed by an employee or agent of (including any coordinator, runner or messenger used by) Film This. Principal further agrees to comply with the terms and conditions of any such permits and hereby appoints Film This as an authorized representative to facilitate compliance with such terms and conditions following issuance of such permits and to enter into agreements for Principal with respect thereto. Any person, City, agency, entity or organization (including *FILML.A., INC.* and any city, county or other jurisdiction where *FILML.A., INC.* operates) may rely on this appointment and not need obtain any further authorization for any act described herein. An original or faxed copy of this appointment shall be sufficient and may be treated as an original for all purposes. The appointment may be revoked by Principal at anytime in writing delivered to *FILML.A., INC.*, but in any case shall expire one (1) year from the date of execution set forth below.

I declare under penalty of perjury under the laws of the State of California that I am authorized to appoint Film This as an agent for Principal and based on that authority I hereby appoint Film This as Principal's agent as set forth herein.

Dated 7/8/14

By Michael Dennehy
Representative's Signature

LYNN CAMPBELL PROD	142 N MANHATTAN PL #6
Name of "Principal" (Production Company)	Principal's Address
MICHAEL DENNEHY	LOS ANGELES, CA 90004
Print Princpal Representative's Name	City, State, Zip Code
LOCATION MANAGER	213-713-3648
Representative's Title (i.e. UPM, Loc Mgr)	Principal's Telephone Number

INCOMPLETE PERMIT

Permit #S000800844

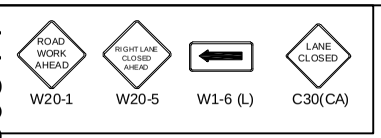

Ⓢ TRAFFIC SIGNAL
● TRAFFIC CONE
TYPE I W/ SIGN
HIGH LEVEL WARNING DEVICE

FILM L.A.:
YULIZZA RAMIREZ

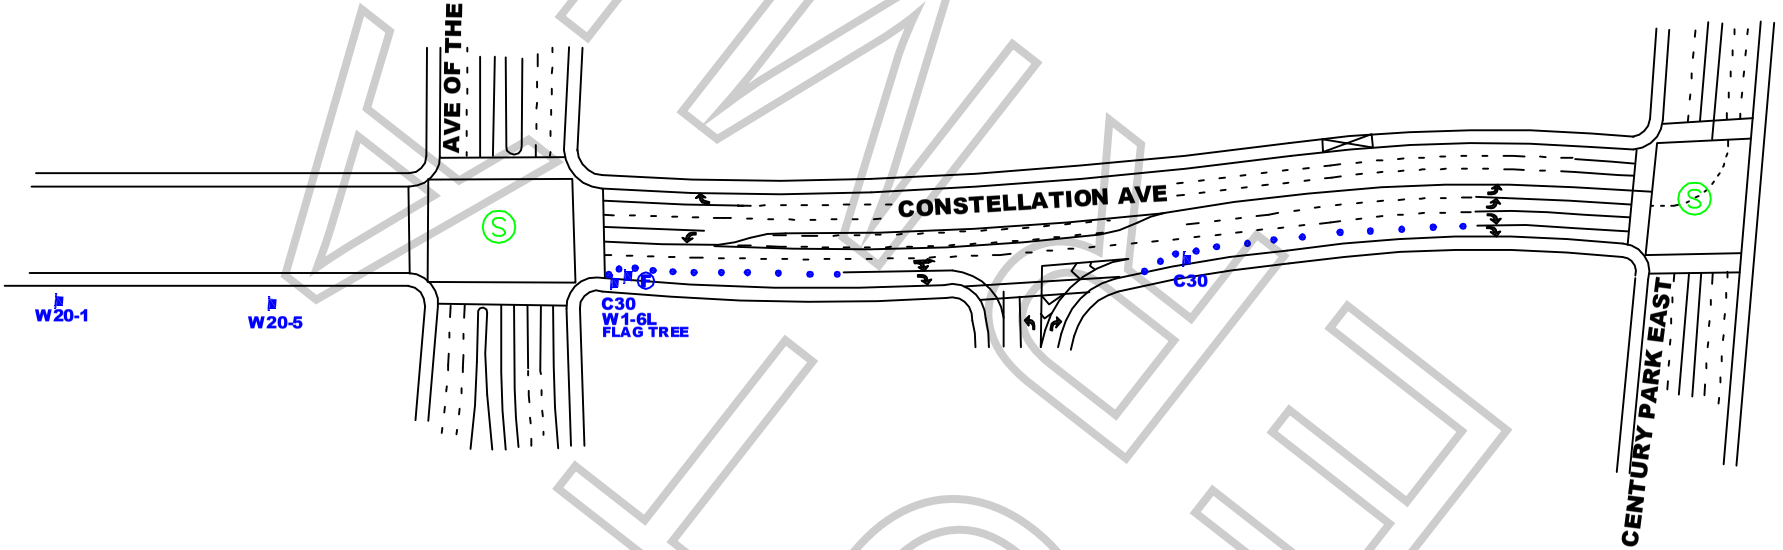

ALL TRAFFIC CONTROL WILL BE INSTALLED TO MEET OR EXCEED THE MUTCD AND WATCH MINIMUM REQUIREMENTS

WORK ZONE TRAFFIC CONTROL PLAN GENERAL NOTES

1. **DATE/TIME: 07-10-14 FROM 07:00 HOURS TO 22:00 HOURS.**
2. ALL SIGNING, STRIPING, AND TRAFFIC CONTROL DEVICES SHALL CONFORM TO THE (CURRENT) STATE OF CALIFORNIA DEPARTMENT OF TRANSPORTATION (CALTRANS) STANDARD PLANS AND STANDARD SPECIFICATIONS, CALIFORNIA MUTCD, AND ANY ADDENDUMS THERETO, AND AS SHOWN ON THESE PLANS, SYMBOLS AND ABBREVIATIONS USED ARE SHOWN ON CALTRANS STANDARD PLANS.
3. THERE WILL BE NO INTERFERENCE WITH TRAFFIC SIGNALS OR CROSSWALKS.
4. CONES WILL BE 28" MINIMUM HEIGHT AND HAVE REFLECTORIZED SLEEVES FOR NIGHT WORK.
5. POLICE WILL DIRECT TRAFFIC IF NECESSARY.

JCL TRAFFIC SERVICES,
2334 E. EIGHTH ST., CA 90021
Ph: (213) 622-9775
Fax: (213)622-9790
CA Lic # 805357
TRAFFIC PLAN BY:
DANIEL CASTELLON
Traffic control plan is drawn per MUTCD & 2012 Work Area Traffic Control Handbook

TRAFFIC CONTROL FOR:
LYNN CAMPBELL PROD.
"VERIZON"

PROJECT LOCATION:
CONSTELLATION BLVD FROM
AVE OF THE STARS TO
CENTURY PARK EAST
LOS ANGELES, CA

LOCATION CONTACT:
MICHEAL DENNEHY
MOBILE# 310.880.2598

REV#	DATE	REVISION DESCRIPTION

SCALE: N.T.S.
SHEET: 1 OF 1

FILMLA